


NOZZLE SCHEDULE			
MARK	QTY	SIZE / RATING	DESCRIPTION
N1	1	3" 150# RFSO	INLET
N2	1	3" 150# RFSO	OUTLET
N3	2	1/2" 3000# NPT	PRESSURE GAUGE
N4	1	1/2" 3000# NPT	VENT
N5	1	2" 3000# NPT	CLEAN DRAIN
N6	1	1/2" 3000# NPT	DIRTY DRAIN


VESSEL DESIGN CONDITIONS			
CODE:	ASME SECTION VIII DIV. 1, 2015 EDITION		
M.A.W.P.:	150 PSI @ 400°F	M.D.M.T.:	-20° F @ 150 PSI
M.A.E.P.:	15 PSI @ 400°F		
CORROSION ALLOWANCE:	NONE	HYDROTEST PRESS:	195 PSI
STAMP:	UM	SERVICE:	NONE
PWHT:	N/A	RADIOGRAPHY:	N/A
MATERIAL:	SS316	GASKET:	BUNA

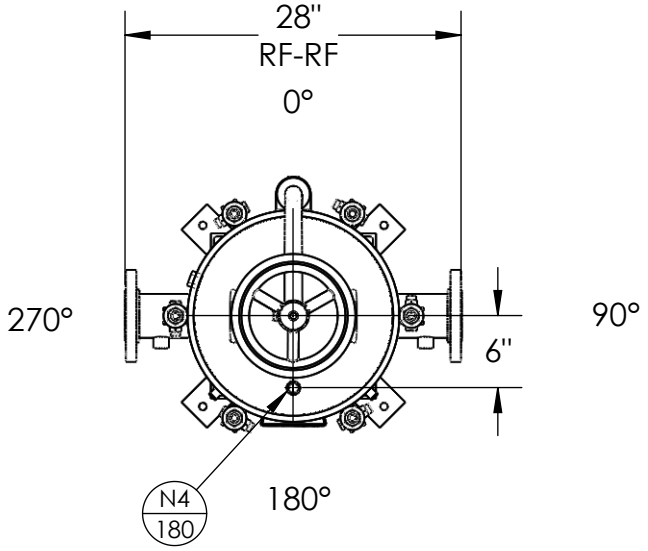

NOTES:
1. VESSEL WILL HOUSE (QTY=2) SS316 SIZE 2 BASKETS.
2. DRY WEIGHT: 266.61 LBS
3. FLOODED WEIGHT: 550 LBS
4. SHIPPING WEIGHT: 400 LBS
5. VESSEL VOLUME: 3.5 FT³

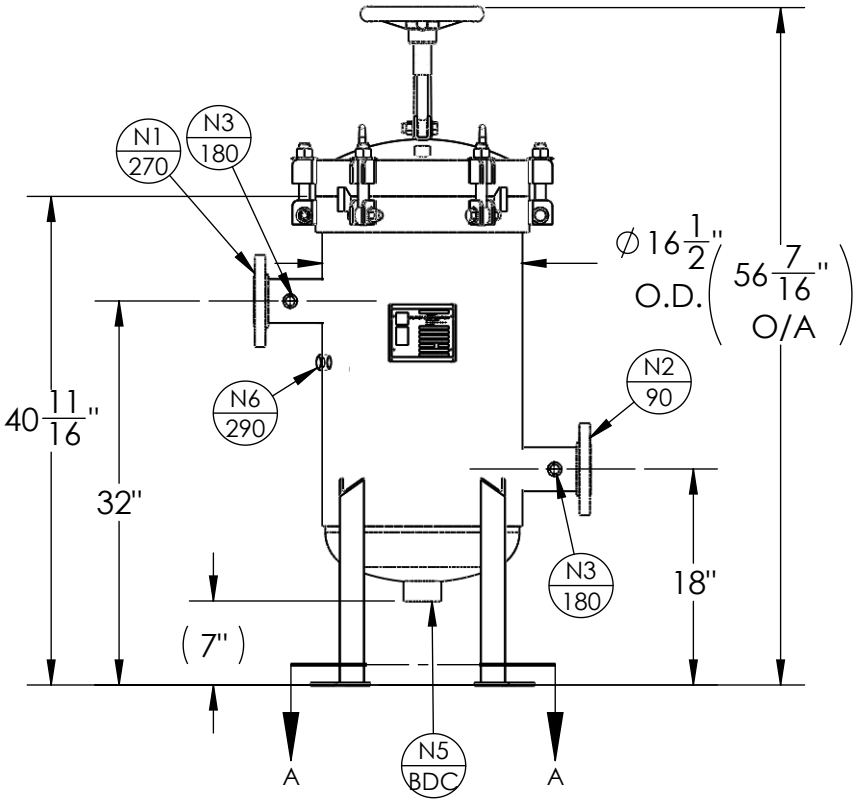

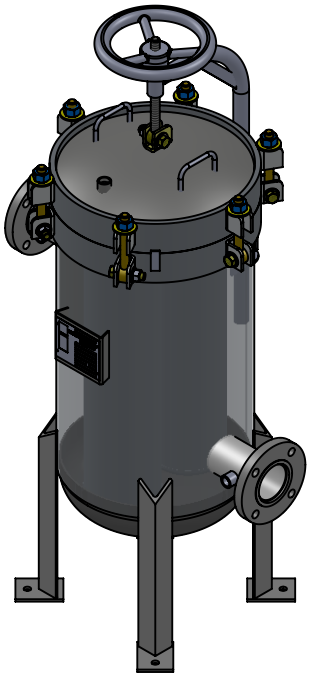

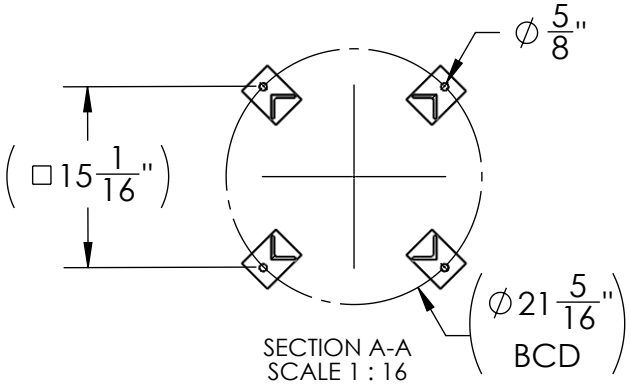

APPROVED WITH MARK-UPS ☐ APPROVED ☐

THIRD ANGLE PROJECTION

TOLERANCES-UNLESS OTHERWISE NOTED
DECIMAL .X =±.1" .XX =±.02" .XXX =±.005"
FRACTIONAL =±1/8"
ANGULAR =± 1°
MAX. MACHINED SURFACE FINISH 125

FIL-TREK CORPORATION
55 Stafford Court
Cambridge, Ontario
N1T 1B3
Canada
Phone: (519) 623-7448
Fax: (519) 623-8807
Email: info@fil-trek.com
Website: www.fil-trek.com

THIS DRAWING IS THE PROPERTY OF 'FIL-TREK CORPORATION' AND MUST NOT BE COPIED OR USED IN ANY WAY DETRIMENTAL TO THE CORPORATION

EQUIPMENT:	BAG FILTER VESSEL (LP SERIES)
MODEL NO:	S6LP16-212-3F-A-150
CUSTOMER:	

PARENT: NEW DESIGN	DRAWN: VD	DATE: 6/5/2017	SERIAL No.	Part No. 002004-00168	REV. No. 0
	CHK'D:	SCALE: NTS			