
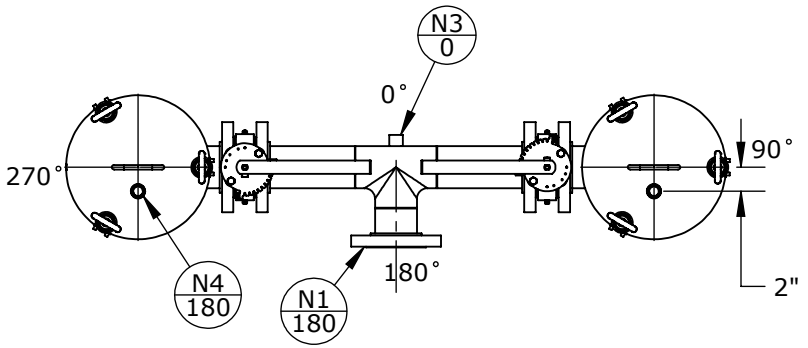



1. EACH VESSEL WILL HOUSE QTY-1 DOUBLE LENGTH BASKET, TOTAL 2
2. DRY WEIGHT: 317.17 LBS
3. FLOODED WEIGHT: 400 LBS
4. SHIPPING WEIGHT: 350 LBS
5. VESSEL VOLUME: 2.2 C.F.

NOZZLE SCHEDULE			
MARK	QTY	SIZE / RATING	DESCRIPTION
N1	1	3" 150# RFSO	INLET
N2	1	3" 150# RFSO	OUTLET
N3	6	1/2" 3000# NPT	PRESSURE GAUGE
N4	2	1/2" 3000# NPT	VENT
N5	2	1/2" 3000# NPT	CLEAN DRAIN
N6	1		DIRTY DRAIN

VESSEL DESIGN CONDITIONS			
CODE:	ASME SECTION VIII DIV. 1, 2015 EDITION		
M.A.W.P.:	150 PSI @ 400°F	M.D.M.T.:	-20° F @ 150 PSI
M.A.E.P.:	15 PSI @ 400°F		
CORROSION ALLOWANCE:	NONE	HYDROTEST PRESS:	195 PSI
STAMP:	UM	SERVICE:	NON LETHAL
PWHT:	N/A	RADIOGRAPHY:	N/A
MATERIAL:	SS316	GASKET:	BUNA-N

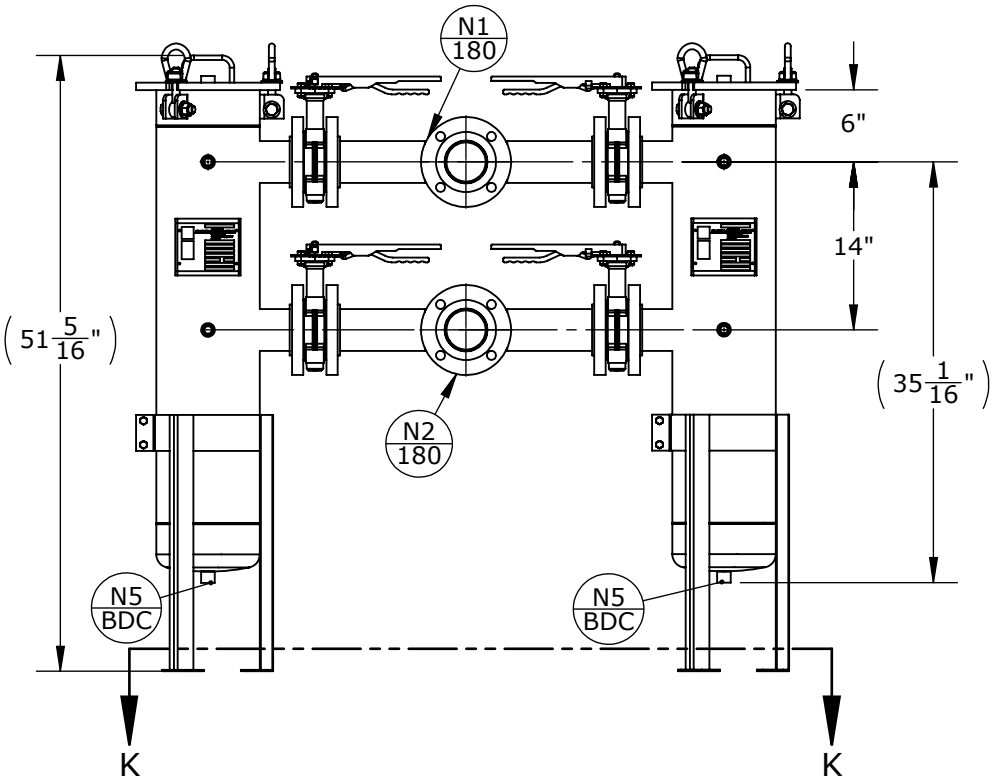

SECTION K-K

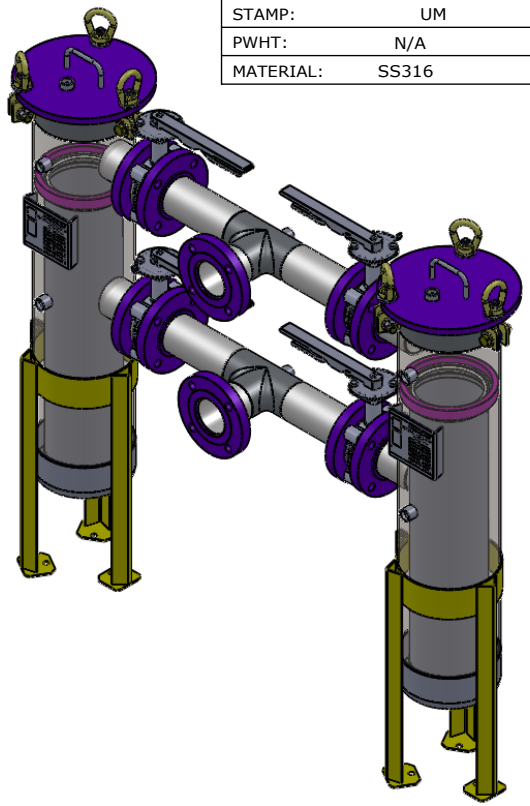

APPROVED WITH MARK-UPS ☐ APPROVED ☐

THIRD ANGLE PROJECTION

TOLERANCES-UNLESS OTHERWISE NOTED
DECIMAL .X =±.1" .XX =±.02" .XXX =±.005"
FRACTIONAL =±1/8"
ANGULAR =± 1°
MAX. MACHINED SURFACE FINISH 125

FIL-TREK CORPORATION
55 Stafford Court
Cambridge, Ontario
N1T 1B3
Canada
Phone: (519) 623-7448
Fax: (519) 623-8807
Email: info@fil-trek.com
Website: www.fil-trek.com

THIS DRAWING IS THE PROPERTY OF 'FIL-TREK CORPORATION' AND MUST NOT BE COPIED OR USED IN ANY WAY DETRIMENTAL TO THE CORPORATION

EQUIPMENT: BAG FILTER VESSEL (SL SERIES)
MODEL NO: S6SLDV212-3F-V2-150
CUSTOMER:

PARENT: NEW	DRAWN: VD	DATE: 6/12/2017	SERIAL No.	Part. No. 002022-00001	REV. No. 0
	CHK'D:	SCALE: NTS			