


NOZZLE SCHEDULE			
MARK	QTY	SIZE / RATING	DESCRIPTION
N1	1	6" 150# RFSO	INLET
N2	1	6" 150# RFSO	OUTLET
N3	2	1/2" 3000# NPT	PRESSURE GAUGE
N4	1	1/2" 3000# NPT	VENT
N5	1	2" 150# NPT	CLEAN DRAIN
N6	1	2" 150# NPT	DIRTY DRAIN


VESSEL DESIGN CONDITIONS			
CODE:	BEST COMMERCIAL PRACTICE		
M.A.W.P.:	150 PSI @ 400°F	GASKET:	BUNA-N
M.A.E.P.:	FV PSI @ 400°F		
M.D.M.T.:	-20° F @ 150 PSI		
HYDROTEST PRESS:	150 PSI		
MATERIAL:	SS304		

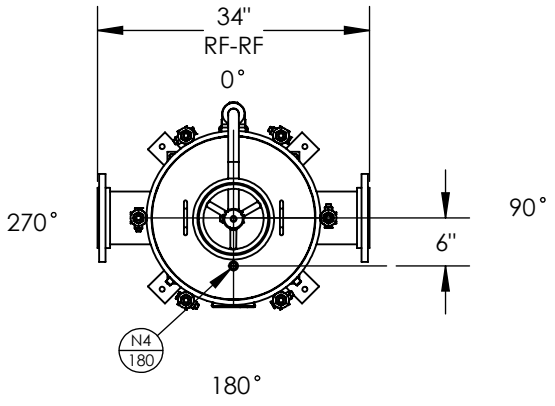

NOTES:
- VESSEL WILL HOUSE (QTY=40) 2.5"OD x 40" LG DOE CARTRIDGE.
- DRY WEIGHT: **395.48** LBS.
- SHIPPING WEIGHT: **500** LBS.
- FLOODED WEIGHT: **1020** LBS.
- VESSEL VOLUME: **10.00** CU. FT.

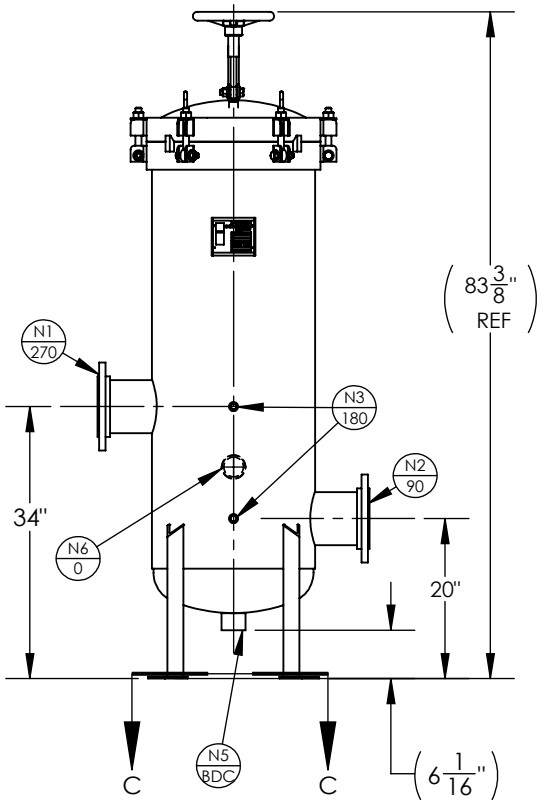

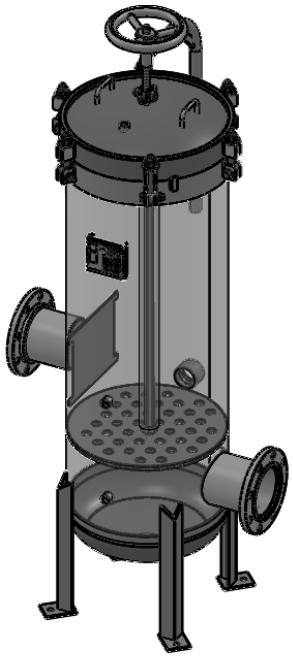

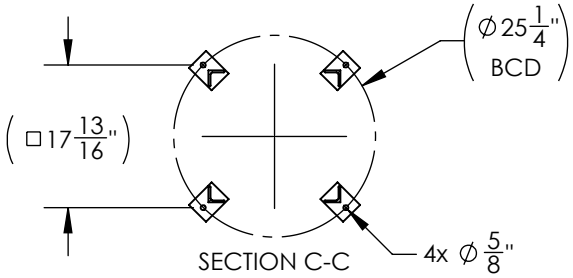

APPROVED WITH MARK-UPS ☐ APPROVED ☐

THIRD ANGLE PROJECTION

TOLERANCES-UNLESS OTHERWISE NOTED
DECIMAL .X =±.1" .XX =±.02" .XXX =±.005"
FRACTIONAL =±1/8"
ANGULAR =± 1°
MAX. MACHINED SURFACE FINISH 125

FIL-TREK CORPORATION
55 Stafford Court
Cambridge, Ontario
N1T 1B3
Canada
Phone: (519) 623-7448
Fax: (519) 623-8807
Email: info@fil-trek.com
Website: www.fil-trek.com

THIS DRAWING IS THE PROPERTY OF 'FIL-TREK CORPORATION' AND MUST NOT BE COPIED OR USED IN ANY WAY DETRIMENTAL TO THE CORPORATION

EQUIPMENT: EGL SERIES (CARTRIDGE FILTER VESSEL)
MODEL NO: S4EGL20-040-4-6F-150
CUSTOMER:

PARENT:	DRAWN: JN	DATE: 26/06/2017	SERIAL No.	Part No. 001022-00081	REV. No. 0
	CHK'D:	SCALE: NTS			